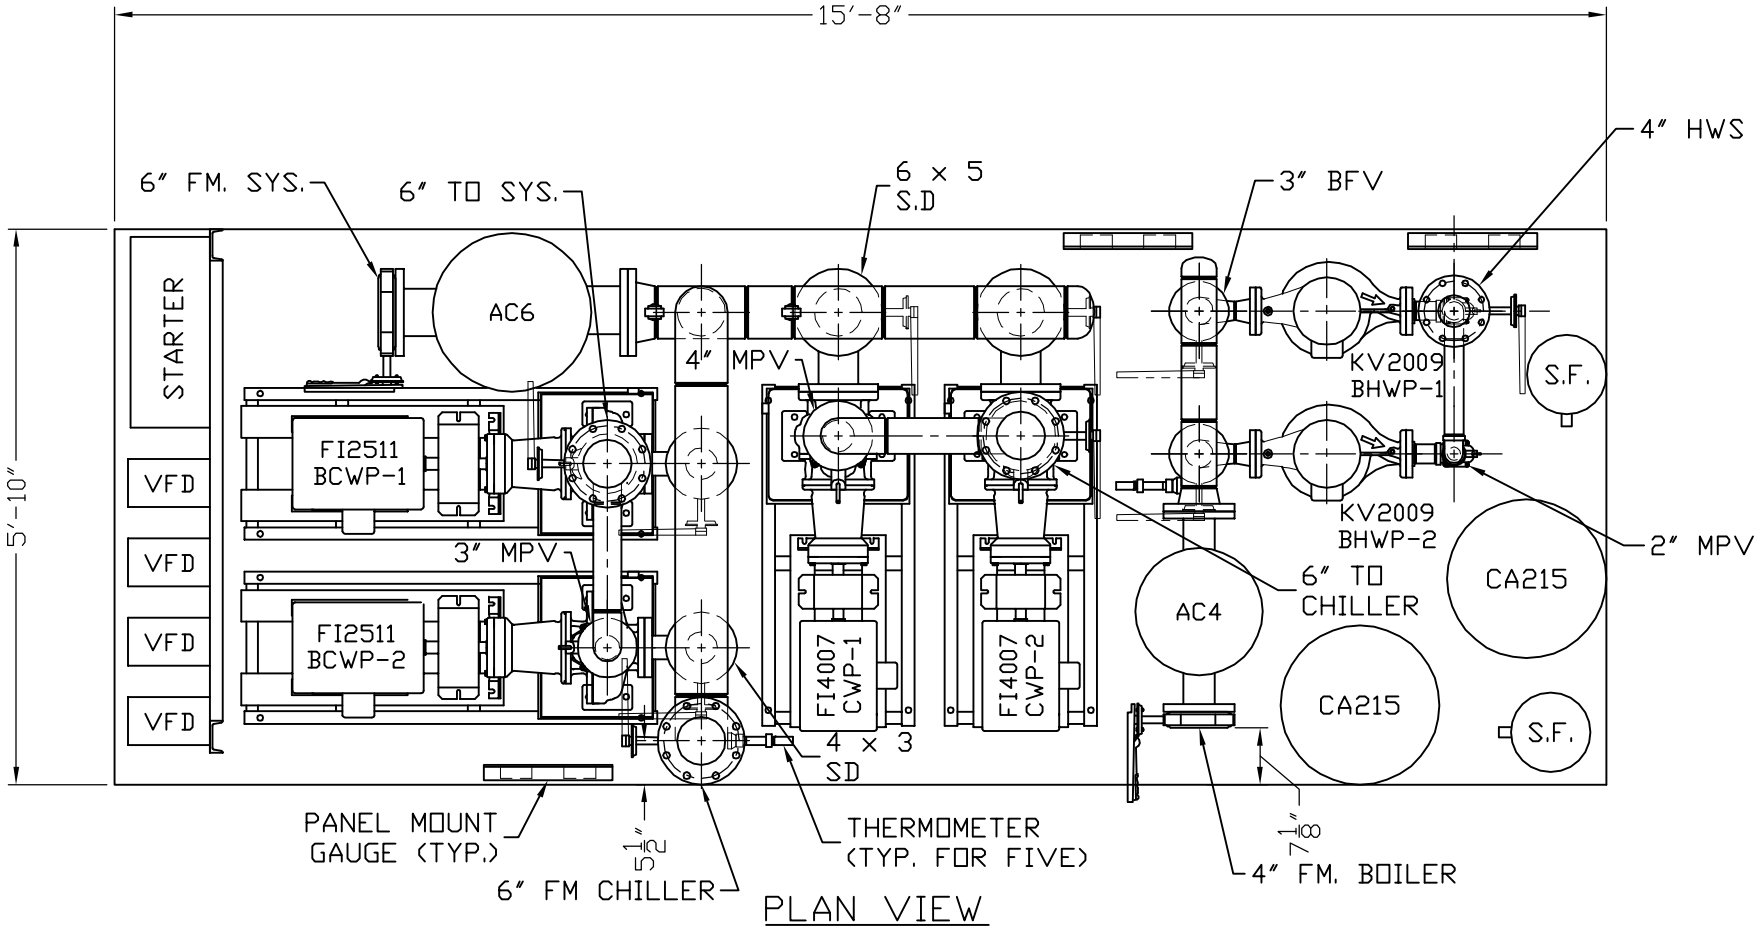

PLAN VIEW

129792-1

NOTE: ALL DIMENSIONS ARE ± ½"

Heat Transfer Sales of the Carolinas INC.	by: SGM	DESCRIPTION: HOT WATER/CHILLED WATER PUMP PACKAGE	JOB NAME: ELEMENTARY SCHOOL
	CK		LOCATION:
	APP.	SCALE: 1/2"=1'0"	CONTRACTOR:
	ETL	DATE: 01/04/06 R1	ENGINEER:

Pump'nFlo®

Proprietary Notice
The information provided herein is exclusively for use in the support of Heat Transfer Sales products and may not be used for any other purpose without specific written permission from Heat Transfer Sales.